FilmL.A., Inc.
6255 W Sunset Blvd, 12th Floor
Hollywood, CA 90028
t: (213)977-8600 - f: (213)977-8601
www.filmla.com

Summary Information

Permit No: F00141640-C **Type of Permit:** FILMING **Release Date:** 09/06/2018

Production Company UNIVERSAL TELEVISION INC GOOD GIRLS

Insured Company Name UNIVERSAL TELEVISION LLC

Contact Phone No. 1 818-684-1185
Contact Phone No. 2
Fax 818-733-4621
Address 100 UNIVERSAL CITY PLAZA, BLDG 5225 2ND FLOOR
WEST UNIVERSAL CITY, California 91608

Production Title GOOD GIRLS EP# 203

Type of Production TV Drama

Producer Mike Weaver

Director Dylan Massin

1st AD Patrick Richmond

Production Manager Dylan Massin

FilmL.A. Coordinator Melissa Levine

Location Manager Peter Martorano
Primary Phone Mobile - 213-798-7779
Secondary Phone Office - 818-733-4585

Location Assistant Will Jorgenson
Primary Phone Mobile - 805-207-8101
Secondary Phone

Fees

Posting 300	$69.00
Posting Max	$483.00
Notification Charge	$422.00
LA CITY LANE AND STREET CLOSURE FEE	$624.00
FILMLA NON-REFUNDABLE FILM PERMIT RIDER FEE	$109.00

Total Permit Fee $1,707.00

Number of Locations 3

NOT A PERMIT

FilmL.A., Inc.
6255 W Sunset Blvd, 12th Floor
Hollywood, CA 90028
t: (213)977-8600 - f: (213)977-8601
www.filmla.com

Summary Information — Location

Permit Number	F00141640-C	**Location Manager**	Peter Martorano
Production Company	UNIVERSAL TELEVISION INC GOOD ...	Primary Phone	Mobile - 213-798-7779
Insured Company	UNIVERSAL TELEVISION LLC	Secondary Phone	Office - 818-733-4585
Production Title	GOOD GIRLS EP# 203		

Location Address 6001 Van Nuys Blvd, Los Angeles, CA 91401

Location Type Dealership

Prep Dates 9/4/2018 - 9/6/2018 07:00 - 22:00 3 days

Film Dates 9/7/2018 - 9/7/2018 07:00 - 22:00 1 day

Open or Closed to the Public Closed

Generic Conditions

*LA CITY AND/OR LA COUNTY FIRE CHECKLIST ATTACHED TO FINAL PERMIT. THE PERMITTEE IS RESPONSIBLE FOR COMPLETING CHECKLIST PRIOR TO FILMING ACTIVITY AT THIS LOCATION. NON COMPLIANCE MAY RESULT IN ASSIGNMENT OF A FIRE OFFICER.
Community Survey Obtained
Must Maintain 5' Clearance on Sidewalks/Walkways
Must maintain local/emergency access
No cast or crew parking on area streets
No interference with merchant activity.
No interference with vehicular or pedestrian traffic
Number of uniformed officers listed on the permit is a minimum requirement. Permittee remains responsible for deploying a sufficient number of uniformed officers to provide traffic and crowd control to ensure the safety of the film crew and the public.
Traffic Officers Required

Please see attached document Aetna St (closure) btwn Vesper to Van Nuys SS curb - Good Girls (9-7-18).pdf

Equipment on Location

Type	Quantity
5 or 10 ton trucks	5
Cast/Crew vehicles	85
Catering Truck	1
Condors	1
Cranes	1
Cube Trucks	2
Generator	1
Honey Wagons	1

Personnel on Location

Type	Quantity
Cast	5
Crew	85
Extras	10
Off-Duty/Retired LAPD Officer(s)	2
Spot Check	1

NOT A PERMIT

FilmL.A., Inc.
6255 W Sunset Blvd, 12th Floor
Hollywood, CA 90028
t: (213)977-8600 - f: (213)977-8601
www.filmla.com

Summary Information — Location

Permit Number	F00141640-C	**Location Manager**	Peter Martorano
Production Company	UNIVERSAL TELEVISION INC GOOD ...	Primary Phone	Mobile - 213-798-7779
Insured Company	UNIVERSAL TELEVISION LLC	Secondary Phone	Office - 818-733-4585
Production Title	GOOD GIRLS EP# 203		

Motor Homes	5
Picture vehicles	6
Scissor Lifts	1
Semi Trucks	4
Stakebed Trucks	4
Trailers	4
Vans	4

Filming Activities Drive by; Drive ups & away; Equipment on property; Equipment on sidewalk & street; Equipment on sidewalk, in curb lane & across street; Interior and exterior dialogue; Intermittent pedestrian control; Intermittent traffic control - 2 minutes standard; Trucks and production vehicles to pull in as late as 3am on 9/6/18;

Jurisdiction **Political:** Los Angeles City - Council District 06 **Police:** Los Angeles Police Department **Fire:** Los Angeles City

Thomas Guide **Page:** 532 **Grid:** A7

Approvals

LOS ANGELES CITY POLICE DEPARTMENT	Melissa Hernandez
FILML.A. CLOSURES	Yulizza Ramirez
LOS ANGELES CITY DEPARTMENT OF PUBLIC WORKS	Jessica Castro

Coordinator Note SPOT CHECK APPROVED FOR BASE CAMP AND PARKING.

INSP HUDSON

Coordinator Note RIDER C RELEASES LOCATION

Parking

Base Camp
Location Type : Filming Location

Crew Parking
Location Type : Filming Location

Parking Notes
Basecamp & Crew Parking @
St Elizabeth Church lot
6628 Cedros Ave, Van Nuys CA 91405
Catering
Keyes Lot north of Aetna St ~14536 Aetna Street, Van Nuys CA 91401

Posting "No Parking" signs N/S AETNA ST.,VESPER AVE.-VAN NUYS BLVD.
N/S OXNARD ST., VESPER - VAN NUYS BLVD.

NOT A PERMIT

FilmL.A., Inc.
6255 W Sunset Blvd, 12th Floor
Hollywood, CA 90028
t: (213)977-8600 - f: (213)977-8601
www.filmla.com

Summary Information — Location

Permit Number	F00141640-C	**Location Manager**	Peter Martorano
Production Company	UNIVERSAL TELEVISION INC GOOD ...	Primary Phone	Mobile - 213-798-7779
Insured Company	UNIVERSAL TELEVISION LLC	Secondary Phone	Office - 818-733-4585
Production Title	GOOD GIRLS EP# 203		

E/S VESPER AVE., AETNA ST.- OXNARD ST.
B/S CEDROS AVE FROM 6628 CEDROS AVE. 50 FEET NORTH AND SOUTH (FOR TRUCK ACCESS)

Approximate Footage County Parking **Log Number**

Date(s) 9/6/2018 to 9/7/2018 **Time(s)** 00:00 to 00:00

Posting "No Parking" signs S/S AETNA ST., VESPER TO VAN NUYS BLVD

Approximate Footage County Parking **Log Number**

Date(s) 9/7/2018 to 9/7/2018 **Time(s)** 00:00 to 00:00

Lane / Full Closure FULL STREET CLOSURE: AETNA ST., VESPER TO VAN NUYS BLVD

Approximate Footage 0 - 300

Date(s) 9/7/2018 to 9/7/2018 **Time(s)** 07:00 to 22:00

NOT A PERMIT

FilmL.A., Inc.
6255 W Sunset Blvd, 12th Floor
Hollywood, CA 90028
t: (213)977-8600 - f: (213)977-8601
www.filmla.com

Summary Information

Location

Permit Number	F00141640-C	**Location Manager**	Peter Martorano
Production Company	UNIVERSAL TELEVISION INC GOOD ...	Primary Phone	Mobile - 213-798-7779
Insured Company	UNIVERSAL TELEVISION LLC	Secondary Phone	Office - 818-733-4585
Production Title	GOOD GIRLS EP# 203		

Location Address 6226 Simpson Ave, Los Angeles, CA, 91606

Location Type Private Residence

Prep Dates 9/5/2018 - 9/6/2018 07:00 - 20:00 2 days

Film Dates 9/7/2018 - 9/7/2018 07:00 - 22:00 1 day

Open or Closed to the Public Closed

Generic Conditions
Community Survey Obtained
Equipment staging and vehicles may park on one side of the street only.
Must Maintain 5' Clearance on Sidewalks/Walkways
Must maintain local/emergency access
No cast or crew parking on area streets
Number of uniformed officers listed on the permit is a minimum requirement. Permittee remains responsible for deploying a sufficient number of uniformed officers to provide traffic and crowd control to ensure the safety of the film crew and the public.
Traffic Officers Required

Please see attached document Simpson Ave (closure) btwn Sylvan St & Erwin St - Good Girls.pdf

Equipment on Location

Type	Quantity
5 or 10 ton trucks	5
Cast/Crew vehicles	85
Catering Truck	1
Condors	1
Cranes	1
Cube Trucks	2
Generator	1
Honey Wagons	1
Motor Homes	5
Picture vehicles	6
Scissor Lifts	1
Semi Trucks	4

Personnel on Location

Type	Quantity
Cast	5
Crew	85
Extras	10
Off-Duty/Retired LAPD Officer(s)	2

NOT A PERMIT

FilmL.A., Inc.
6255 W Sunset Blvd, 12th Floor
Hollywood, CA 90028
t: (213)977-8600 - f: (213)977-8601
www.filmla.com

Summary Information — Location

Permit Number	F00141640-C	**Location Manager**	Peter Martorano
Production Company	UNIVERSAL TELEVISION INC GOOD ...	Primary Phone	Mobile - 213-798-7779
Insured Company	UNIVERSAL TELEVISION LLC	Secondary Phone	Office - 818-733-4585
Production Title	GOOD GIRLS EP# 203		

Stakebed Trucks	4
Trailers	4
Vans	4

Filming Activities Drive by; Drive ups & away; Equipment on property; Equipment on sidewalk & street; Equipment on sidewalk, in curb lane & across street; Interior and exterior dialogue; Intermittent pedestrian control; Intermittent traffic control - 2 minutes standard; Near hits & misses; Precision driving (within or below posted speed limit only); Wetdown; Car verse pedestrian stunt;

Jurisdiction **Political:** Los Angeles City - Council District 02 **Police:** Los Angeles Police Department **Fire:** Los Angeles City

Thomas Guide **Page:** 532 **Grid:** H7

Approvals

FILMLA. CLOSURES	Yulizza Ramirez
LOS ANGELES CITY DEPARTMENT OF PUBLIC WORKS	Jessica Castro
LOS ANGELES CITY POLICE DEPARTMENT	Melissa Hernandez

Coordinator Note RIDER C RELEASES LOCATION

Parking

Base Camp	6628 Cedros Avenue, Van Nuys, CA, 91405	**Crew Parking**	6628 Cedros Avenue, Van Nuys, CA, 91405
Location Type : Other Location		Location Type : Other Location	

Posting "No Parking" signs E/S OF SIMPSON AVE FROM 6226 SIMPSON AVE. - 6230 SIMPSON AVE. 50 FEET NORTH AND 50 FEET SOUTH.

Approximate Footage 0 - 300 **Log Number** 214545

Date(s) 9/5/2018 to 9/6/2018 **Time(s)** 07:00 to 22:00

Posting "No Parking" signs N/S SYLVAN ST., MORELLA - COLFAX AVE
B/S SIMPSON AVE., SYLVAN ST. - ERWIN ST
N/S ERWIN ST ., CARPENTER AVE - COLFAX AVE

Approximate Footage more than 1800 **Log Number** 214969

Date(s) 9/7/2018 to 9/7/2018 **Time(s)** 00:00 to 00:00

NO PERMIT

FilmL.A., Inc.
6255 W Sunset Blvd, 12th Floor
Hollywood, CA 90028
t: (213)977-8600 - f: (213)977-8601
www.filmla.com

Summary Information — Location

Permit Number	F00141640-C	**Location Manager**	Peter Martorano
Production Company	UNIVERSAL TELEVISION INC GOOD ...	Primary Phone	Mobile - 213-798-7779
Insured Company	UNIVERSAL TELEVISION LLC	Secondary Phone	Office - 818-733-4585
Production Title	GOOD GIRLS EP# 203		

Lane / Full Closure FULL STREET CLOSURE: SIMPSON AVE., SYLVAN ST - ERWIN ST

Approximate Footage 0 - 300

Date(s) 9/7/2018 to 9/7/2018 **Time(s)** 10:00 to 18:00

NOT A PERMIT

FilmL.A., Inc.
6255 W Sunset Blvd, 12th Floor
Hollywood, CA 90028
t: (213)977-8600 - f: (213)977-8601
www.filmla.com

Summary Information — Location

Permit Number	F00141640-C	**Location Manager**	Peter Martorano
Production Company	UNIVERSAL TELEVISION INC GOOD ...	Primary Phone	Mobile - 213-798-7779
Insured Company	UNIVERSAL TELEVISION LLC	Secondary Phone	Office - 818-733-4585
Production Title	GOOD GIRLS EP# 203		

Location Address 6230 Simpson Ave, Los Angeles, CA, 91606

Location Type Private Residence

Prep Dates 9/5/2018 - 9/6/2018 07:00 - 20:00 2 days

Film Dates 9/7/2018 - 9/7/2018 07:00 - 22:00 1 day

Open or Closed to the Public Closed

Generic Conditions
All vehicles must be parked on private property
Must Maintain 5' Clearance on Sidewalks/Walkways
Must maintain local/emergency access
No cast or crew parking on area streets
Number of uniformed officers listed on the permit is a minimum requirement. Permittee remains responsible for deploying a sufficient number of uniformed officers to provide traffic and crowd control to ensure the safety of the film crew and the public.
Traffic Officers Required

Equipment on Location

Type	Quantity
5 or 10 ton trucks	5
Cast/Crew vehicles	85
Catering Truck	1
Condors	1
Cranes	1
Cube Trucks	2
Generator	1
Honey Wagons	1
Motor Homes	5
Picture vehicles	6
Scissor Lifts	1
Semi Trucks	4
Stakebed Trucks	4
Trailers	4
Vans	4

Personnel on Location

Type	Quantity
Cast	5
Crew	85
Extras	10
Off-Duty/Retired LAPD Officer(s)	2

NOT A PERMIT

FilmL.A., Inc.
6255 W Sunset Blvd, 12th Floor
Hollywood, CA 90028
t: (213)977-8600 - f: (213)977-8601
www.filmla.com

Summary Information — Location

Permit Number	F00141640-C	**Location Manager**	Peter Martorano
Production Company	UNIVERSAL TELEVISION INC GOOD ...	Primary Phone	Mobile - 213-798-7779
Insured Company	UNIVERSAL TELEVISION LLC	Secondary Phone	Office - 818-733-4585
Production Title	GOOD GIRLS EP# 203		

Filming Activities Drive by; Drive ups & away; Equipment on property; Equipment on sidewalk & street; Equipment on sidewalk, in curb lane & across street; Interior and exterior dialogue; Intermittent pedestrian control; Intermittent traffic control - 2 minutes standard; Near hits & misses; Precision driving (within or below posted speed limit only); Wetdown; Car verse pedestrian stunt;

Jurisdiction **Political:** Los Angeles City - Council District 02 **Police:** Los Angeles Police Department **Fire:** Los Angeles City

Thomas Guide **Page:** 532 **Grid:** H7

Approvals LOS ANGELES CITY POLICE DEPARTMENT Melissa Hernandez

Coordinator Note RIDER C RELEASES LOCATION

Parking

Base Camp	6628 Cedros Avenue, Van Nuys, CA, 91405	**Crew Parking**	6628 Cedros Avenue, Van Nuys, CA, 91405
Location Type : Other Location		Location Type : Other Location	

NOT A PERMIT

Permit #F00141640-C

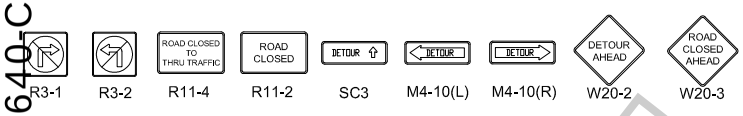

Ⓢ TRAFFIC SIGNAL
● TRAFFIC CONE
TYPE I W/ SIGN
HIGH LEVEL WARNING DEVICE
FLASHING ARROW SIGN (FAS)

ALL TRAFFIC CONTROL WILL BE INSTALLED TO MEET OR EXCEED THE LATEST CA-MUTCD MINIMUM REQUIREMENTS

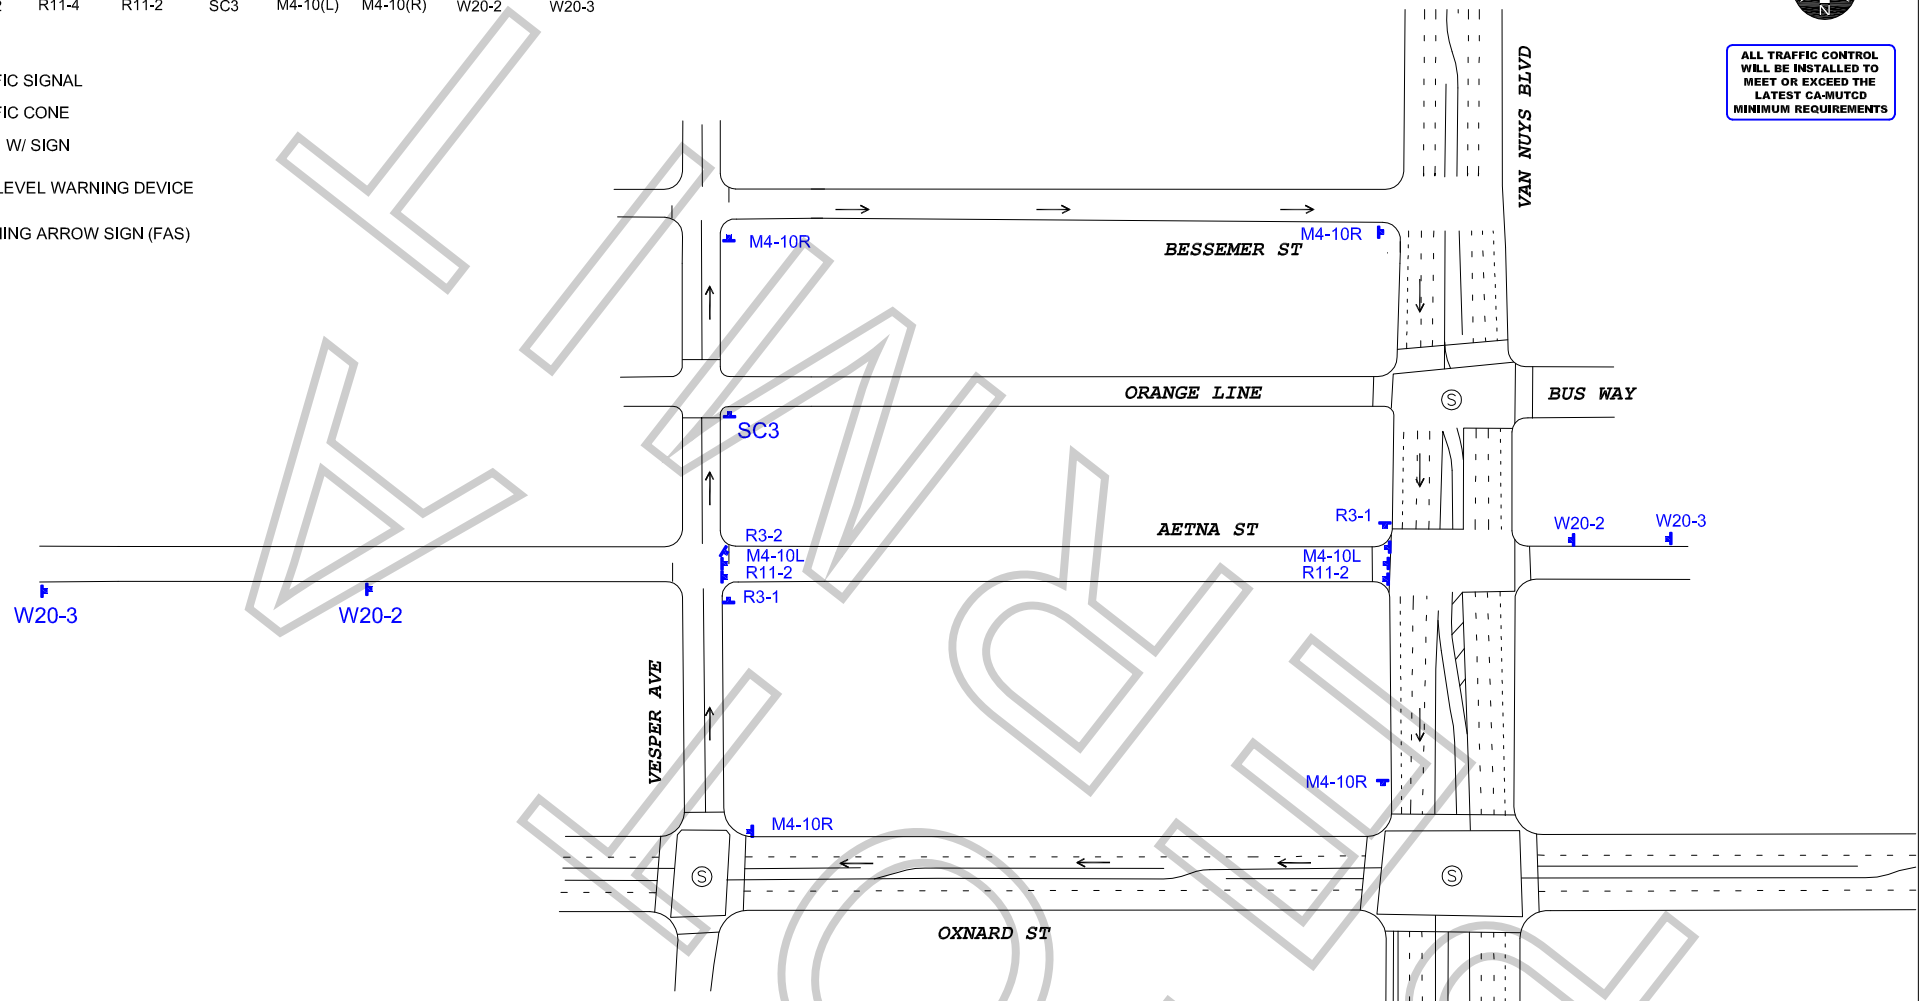

ATTORNEY

WORK ZONE TRAFFIC CONTROL PLAN
GENERAL NOTES

1. DATE/TIME: 9-7-18 FROM 07:00 HOURS TO 22:00 HOURS.

2. ALL SIGNING, STRIPING, AND TRAFFIC CONTROL DEVICES SHALL CONFORM TO THE (CURRENT) STATE OF CALIFORNIA DEPARTMENT OF TRANSPORTATION (CALTRANS) STANDARD PLANS AND STANDARD SPECIFICATIONS, CALIFORNIA MUTCD, AND ANY ADDENDUMS THERETO, AND AS SHOWN ON THESE PLANS, SYMBOLS AND ABBREVIATIONS USED ARE SHOWN ON CALTRANS STANDARD PLANS.
3. THERE WILL BE NO INTERFERENCE WITH TRAFFIC SIGNALS OR CROSSWALKS.
4. CONES WILL BE 28" MINIMUM HEIGHT AND HAVE REFLECTORIZED SLEEVES FOR NIGHT WORK.
5. POLICE WILL DIRECT TRAFFIC IF NECESSARY.

TCP FOR: UNIVERSAL TELEVISION LLC:
"GOOD GIRLS"

LOCATION:
FULL STREET CLOSURE OF
AETNA ST BTWN VAN NUYS & VESPER
VAN NUYS, CALIFORNIA

CONTACT: ALEXANDRE CHEN
OFFICE# 323-459-6422
MIKE TARIS
OFFICE# 818-706-8022

JCL TRAFFIC SERVICES
(213) 622-9775
C31-CA Lic # 805357

DATE REVISIONS

DRAFTER: MARIO MENJIVAR
SCALE: N.T.S.
FILM LA: ML

Permit #F00141640-C

R3-1 R3-2 R11-4 R11-2 SC3 M4-10(L) M4-10(R) W20-2 W20-3

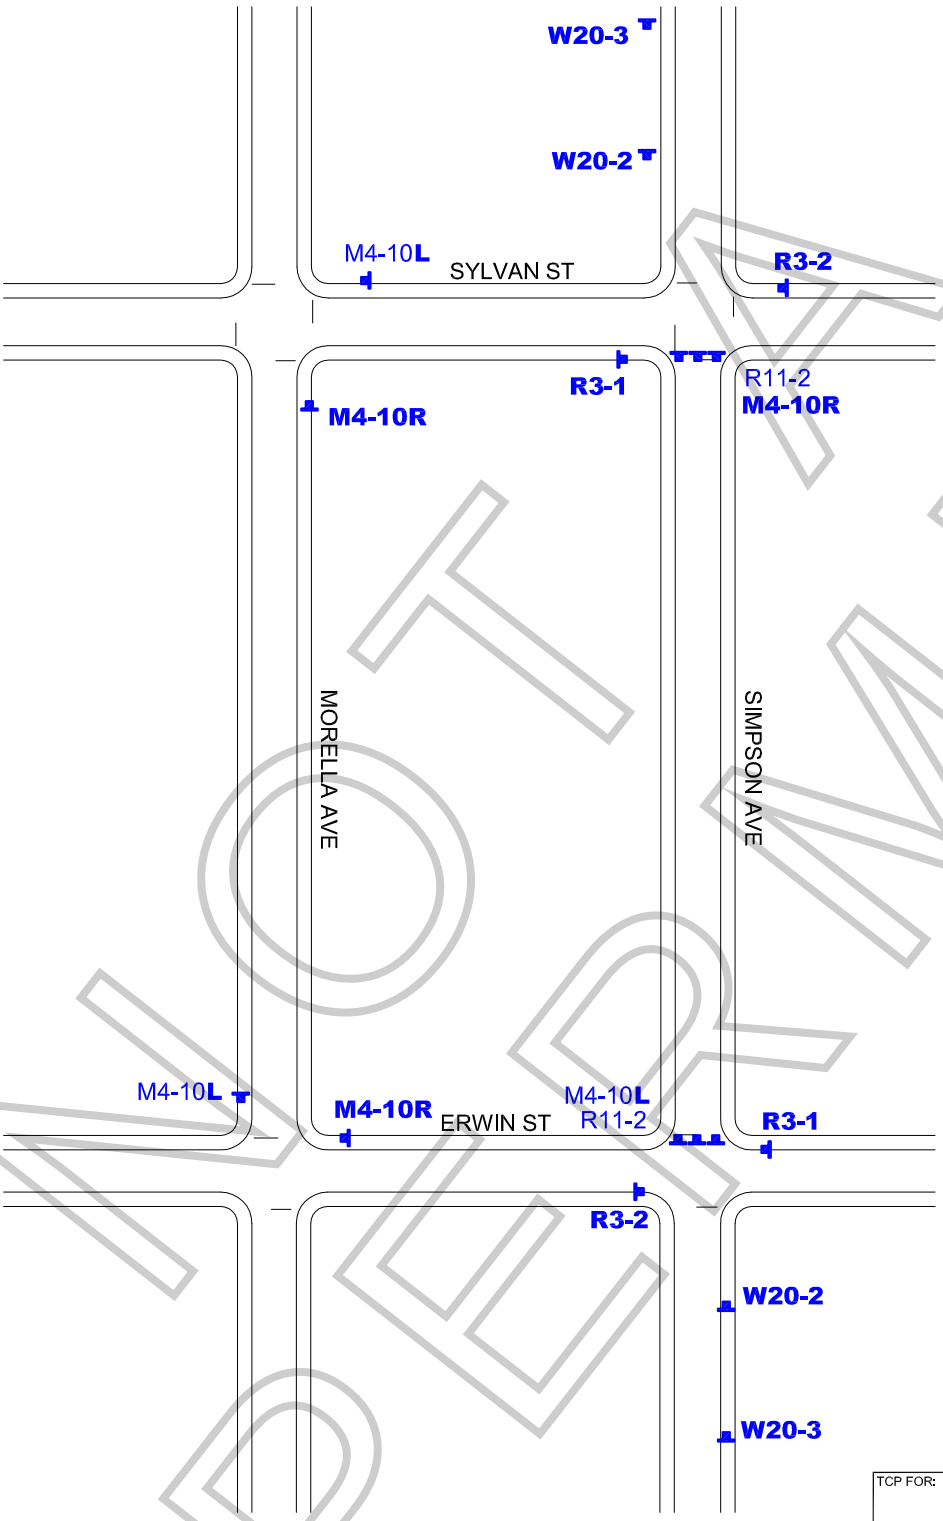

Ⓢ TRAFFIC SIGNAL

● TRAFFIC CONE

TYPE I W/ SIGN

FLASHING ARROW SIGN (FAS)

N

ALL TRAFFIC CONTROL WILL BE INSTALLED TO MEET OR EXCEED THE LATEST CA-MUTCD MINIMUM REQUIREMENTS

NOT A PERMIT

WORK ZONE TRAFFIC CONTROL PLAN
GENERAL NOTES

1. DATE/TIME: 9-7-18 FROM 10:00 HOURS TO 18:00 HOURS.

2. ALL SIGNING, STRIPING, AND TRAFFIC CONTROL DEVICES SHALL CONFORM TO THE (CURRENT) STATE OF CALIFORNIA DEPARTMENT OF TRANSPORTATION (CALTRANS) STANDARD PLANS AND STANDARD SPECIFICATIONS, CALIFORNIA MUTCD, AND ANY ADDENDUMS THERETO, AND AS SHOWN ON THESE PLANS, SYMBOLS AND ABBREVIATIONS USED ARE SHOWN ON CALTRANS STANDARD PLANS.
3. THERE WILL BE NO INTERFERENCE WITH TRAFFIC SIGNALS OR CROSSWALKS.
4. CONES WILL BE 28" MINIMUM HEIGHT AND HAVE REFLECTORIZED SLEEVES FOR NIGHT WORK.
5. POLICE WILL DIRECT TRAFFIC IF NECESSARY.

TCP FOR:	UNIVERSAL TV: "GOOD GIRLS"
LOCATION:	FULL CLOSURE OF SIMPSON AVE SYLVAN ST TO ERWIN ST NORTH HOLLYWOOD, CALIFORNIA
CONTACT:	MIKE TARIS OFFICE# 818-706-8022 ALEXANDRE CHEN PH# 323-459-6422
	JCL TRAFFIC SERVICES (213) 622-9775 C31-CA Lic # 805357
DATE / REVISIONS	DRAFTER: MARIO MENJIVAR SCALE: N.T.S. FILM LA: ML